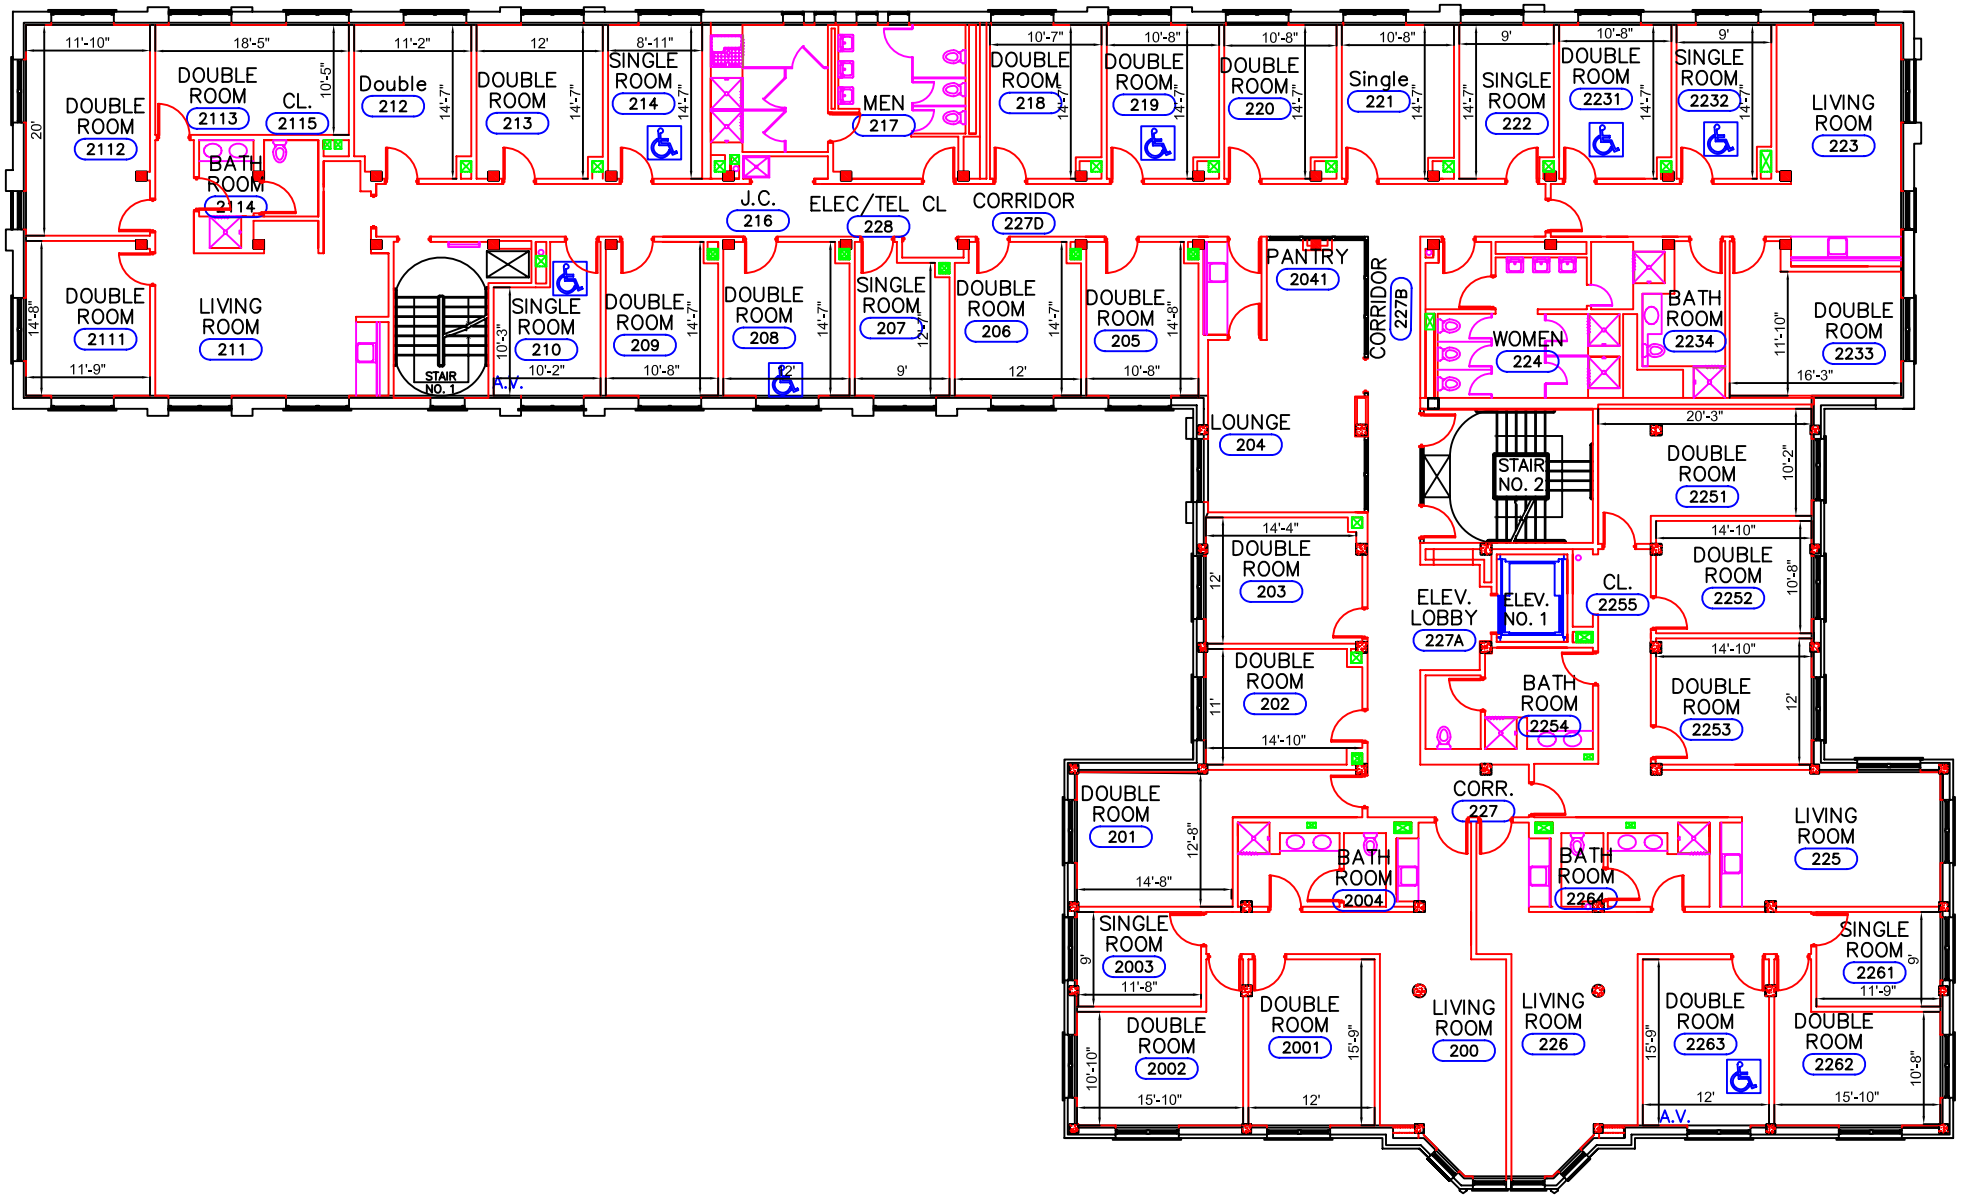

Deerpath - Second Floor Plan